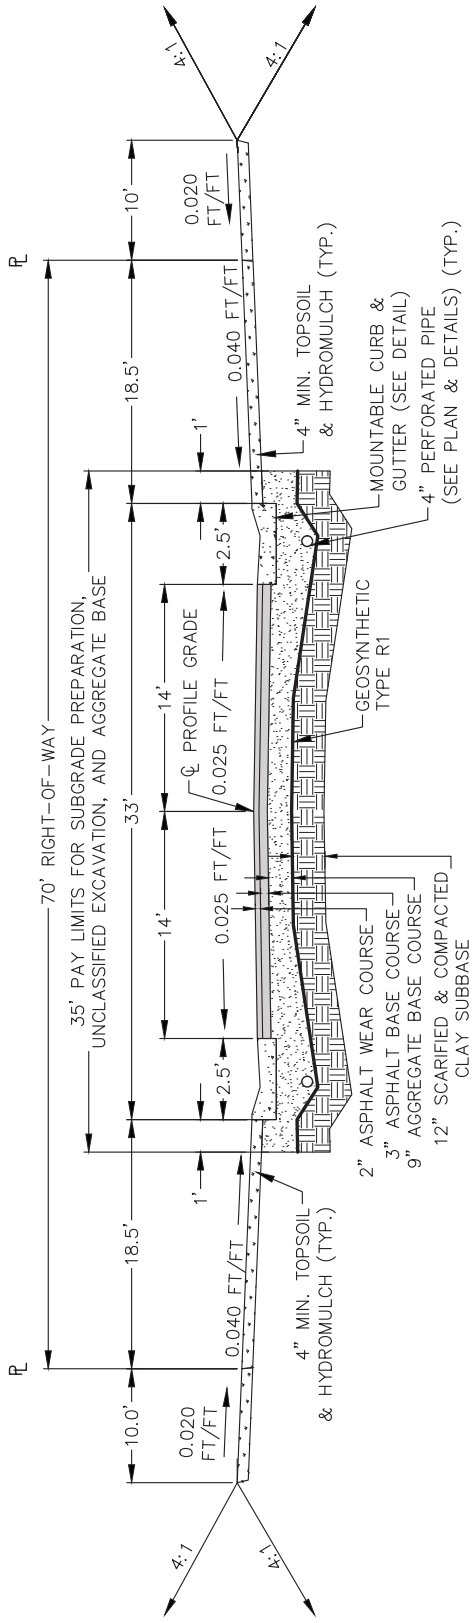


TYPICAL 33' URBAN STREET SECTION - 70' R.O.W.		CITY ENGINEER APPROVED: BLO	DATE: 08.23.19
SECTION No. TYP. SECT.	DRAWING No. 1	PUBLIC WORKS APPROVED: RAS	DATE: 08.23.19
CITY OF KINDRED ENGINEERING		CITY COUNCIL APPROVED DATE: 07.17.19	

FILE LOCATION: L:\BLOCKS\DETAILS\Kindred Standard Details\Kindred Details.dwg

9/10/2019 6:08:44 PM