


OUTFLOW

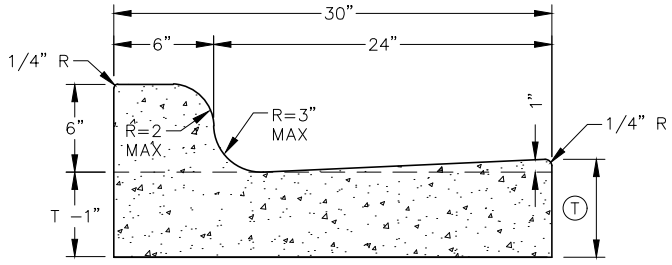


INFLOW


(T) 7" MIN. OR THICKNESS OF INTEGRAL CONCRETE PAVEMENT

CURB & GUTTER - HIGH BACK		CITY ENGINEER APPROVED: BLO	DATE: 08.23.19
SECTION No. 321313	DRAWING No. 1	PUBLIC WORKS APPROVED: RAS	DATE: 08.23.19
CITY OF KINDRED ENGINEERING		CITY COUNCIL APPROVED DATE: 07.17.19	

FILE LOCATION: C:\Users\payton.sterud\OneDrive - Vistal\330561_Completed Redlines and Civil3D\Kindred Details-PSS.dwg

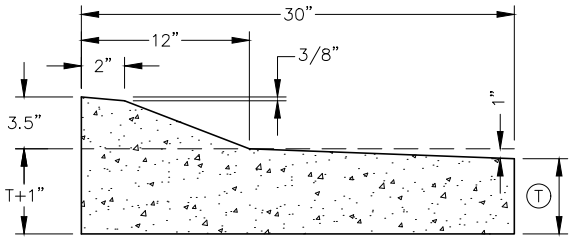

OUTFLOW

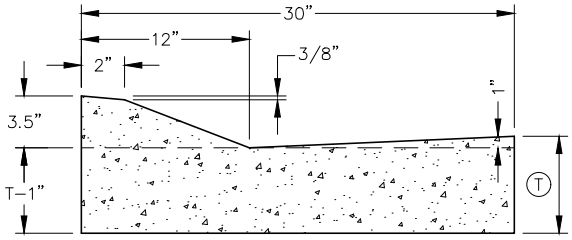


INFLOW


(T) 7" MIN. OR THICKNESS OF INTEGRAL CONCRETE PAVEMENT

CURB & GUTTER - MOUNTABLE		CITY ENGINEER APPROVED: BLO	DATE: 08.23.19
SECTION No. 321313	DRAWING No. 2	PUBLIC WORKS APPROVED: RAS	DATE: 08.23.19
CITY OF KINDRED ENGINEERING		CITY COUNCIL APPROVED DATE: 07.17.19	

FILE LOCATION: C:\Users\payton.sterud\OneDrive - Vista\330561_Completed Redlines and Civil3D\Kindred Details-PSS.dwg

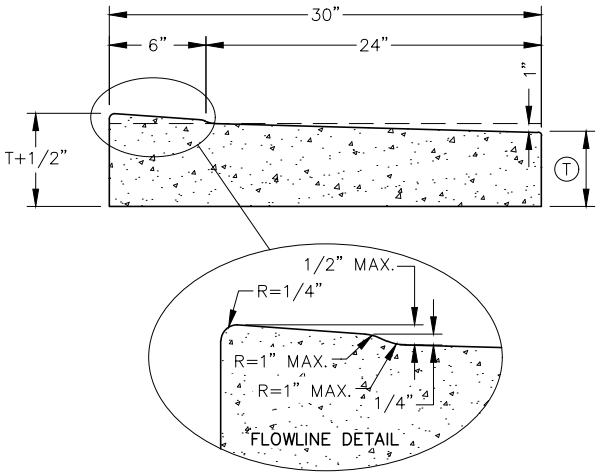

OUTFLOW

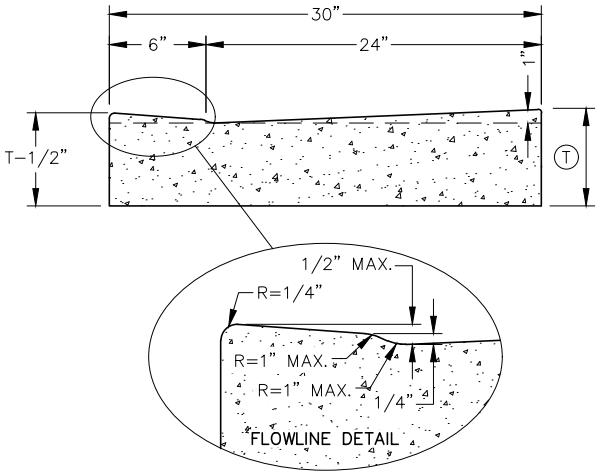


INFLOW

(T) 7" MIN. OR THICKNESS OF INTEGRAL CONCRETE PAVEMENT

NOTE: USED ONLY AT ADA RAMPS AND DRIVEWAYS.


CURB & GUTTER - KNOCKDOWN		CITY ENGINEER APPROVED: BLO	DATE: 08.23.19
SECTION No. 321313	DRAWING No. 3	PUBLIC WORKS APPROVED: RAS	DATE: 08.23.19
CITY OF KINDRED ENGINEERING		CITY COUNCIL APPROVED DATE: 07.17.19	

FILE LOCATION: C:\Users\payton.sterud\OneDrive - Vistal\330561_Completed Redlines and Civil3D\Kindred Details-PSS.dwg

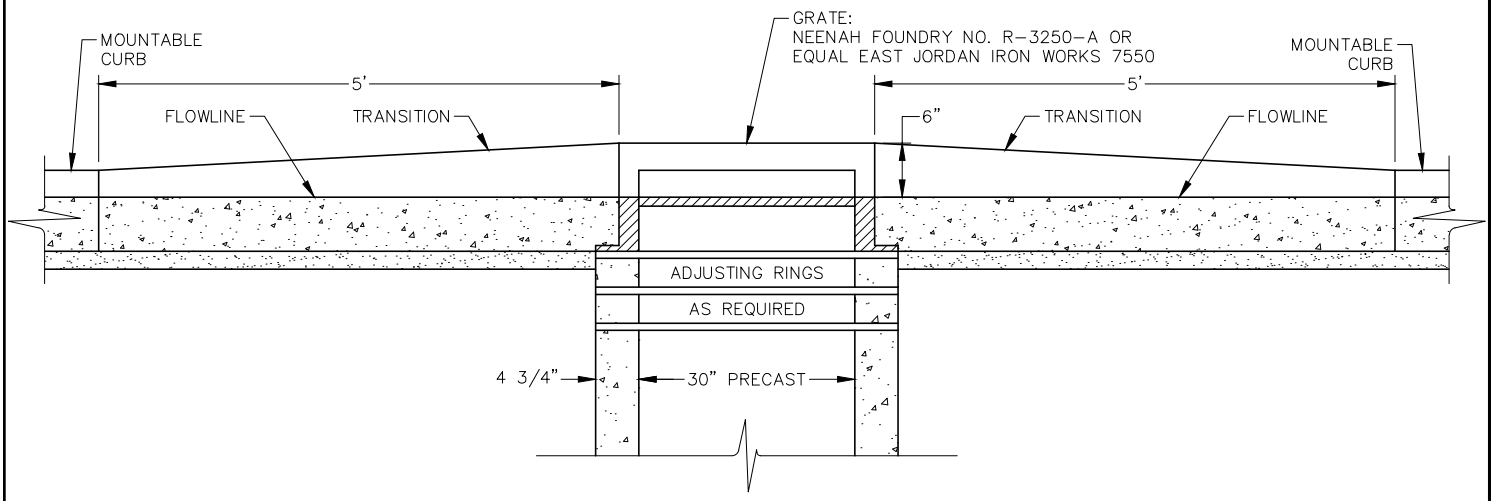


MOUNTABLE CURB TO INLET TRANSITION DETAIL		CITY ENGINEER APPROVED: BLO	DATE: 08.23.19
SECTION No. 321313	DRAWING No. 4	PUBLIC WORKS APPROVED: RAS	DATE: 08.23.19
CITY OF KINDRED ENGINEERING		CITY COUNCIL APPROVED DATE: 07.17.19	


FILE LOCATION: C:\Users\payton.sterud\OneDrive - Vista\330561_Completed Redlines and Civil3D\Kindred Details-PSS.dwg

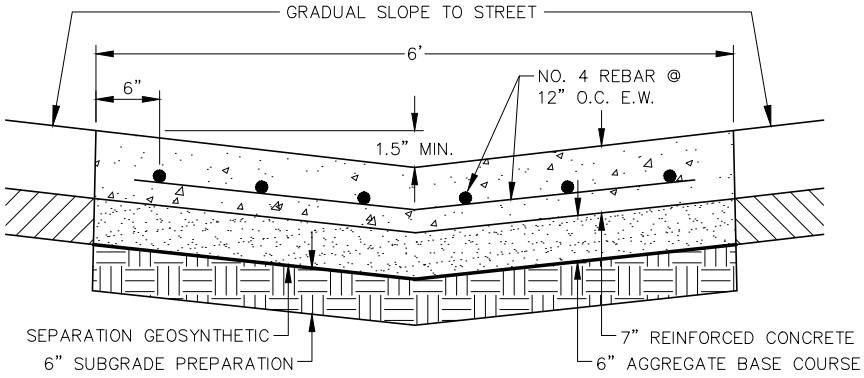

SECTION A–A REPAIR ONLY

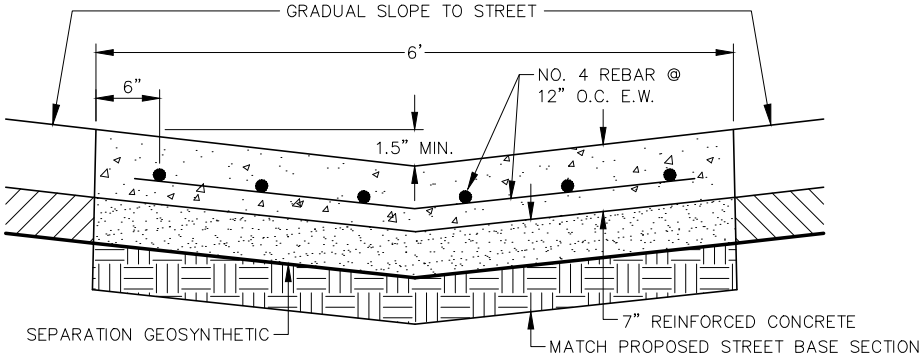

SECTION A–A NEW CONSTRUCTION

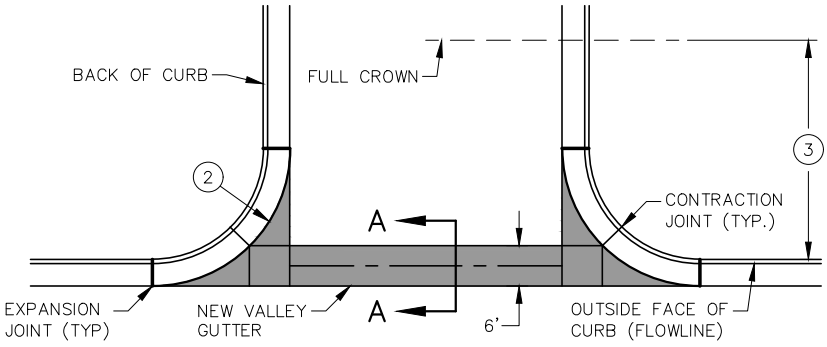

PLAN

1. VALLEY GUTTER AND APRONS TO BE REINFORCED WITH NO. 4 REBAR @ 12" O.C.E.W.
2. PAY LIMITS FOR VALLEY GUTTER PER SY. CURB AND GUTTER PAID BY L.F. ALONG RADIUS.
3. USE 25' OR AS SHOWN ON GRADING PLAN.

CONCRETE VALLEY GUTTER		CITY ENGINEER APPROVED: BLO	DATE: 08.23.19
SECTION No. 321313	DRAWING No. 5	PUBLIC WORKS APPROVED: RAS	DATE: 08.23.19
CITY OF KINDRED ENGINEERING		CITY COUNCIL APPROVED DATE: 07.17.19	

FILE LOCATION: C:\Users\payton.sterud\OneDrive - Vista\\330561_Completed Redlines and Civil3D\Kindred Details-PSS.dwg