
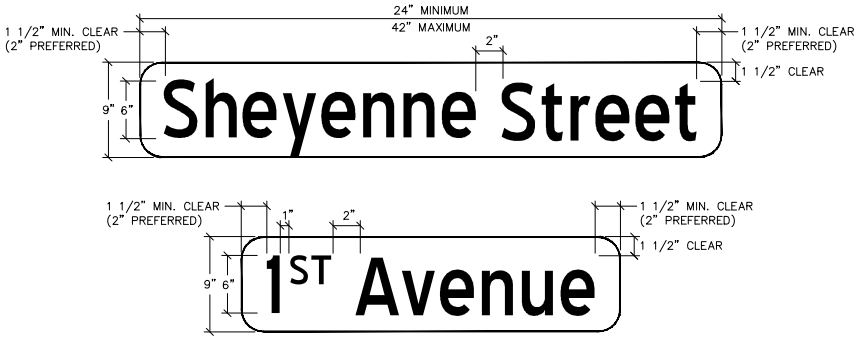


NOTES:

1. STREET NAME SIGNS SHALL UTILIZE 9" 80 GAUGE FLAT ALUMINUM 24" OR LARGER (IN 6" INCREMENTS), DEPENDING ON SPACE NEEDED NOT TO EXCEED 42".
2. THE SIGNS SHALL HAVE 6" SERIES "B" WHITE LETTERS WITH AN UPPER/LOWER CASE FORMAT. THE SUPERSCRIPTS SHALL BE 3" (HALF SIZE) CAPITAL LETTERS AND WILL LINE UP WITH THE TOP OF THE OTHER LETTERS AND NUMBERS.
3. ALL SIGNS SHALL BE MADE SO THAT THE MINIMUM AMOUNT OF SIGN SHALL BE USED. A SIGN PROOF SHEET WHICH INCLUDES ALL SIGNS AND DIMENSIONS SHALL BE SENT TO THE ENGINEER FOR APPROVAL. NO SIGNS SHALL BE MADE PRIOR TO APPROVAL.
4. NOTE THAT THE ABOVE STREET NAMES ARE USED FOR ILLUSTRATING DIFFERENT STYLES ONLY. SEE SIGNING SHEETS FOR ACTUAL STREET NAMES.
5. CENTER ALL WORDING VERTICALLY & HORIZONTALLY ON SIGN.

STREET NAME SIGN

NO SCALE

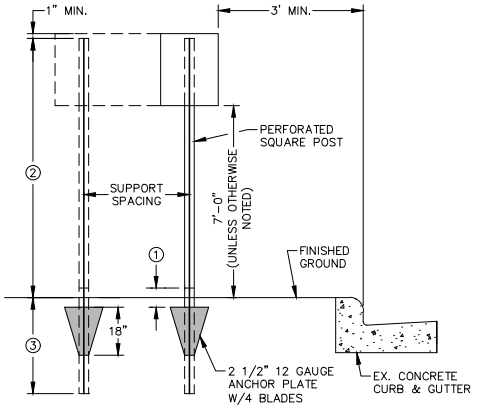

① POST AND ANCHOR OVERLAP SHALL BE 6 INCHES MIN.

② POST – PAY LENGTH

③ 4' ANCHOR – PAY LENGTH

④ REFER TO NDDOT STANDARD DRAWING D–754–24 FOR SIGN MOUNTING DETAILS ON PERFORATED TUBE. ANCHOR PLATE SHALL BE TYPE SHOWN ABOVE.

⑤ REFER TO NDDOT STANDARD DRAWING D–754–24 FOR SURFACE MOUNT ANCHOR BASE DETAIL. USE WHERE APPLICABLE (E.G. MEDIANS).

SIGN PLACEMENT - URBAN

NO SCALE

STREET NAME SIGNING AND PLACEMENT		CITY ENGINEER APPROVED: BLO	DATE: 01.29.20
NDDOT SECTION No. 754	DRAWING No. 2	PUBLIC WORKS APPROVED: RAS	DATE: 01.27.20
CITY OF KINDRED ENGINEERING		CITY COUNCIL APPROVED DATE: 02.05.20	

FILE LOCATION: C:\Users\payton.sterud\OneDrive - Vista\\330561_Completed Redlines and Civil3D\Kindred Details-PSS.dwg