



CURB CROSSING SECTION

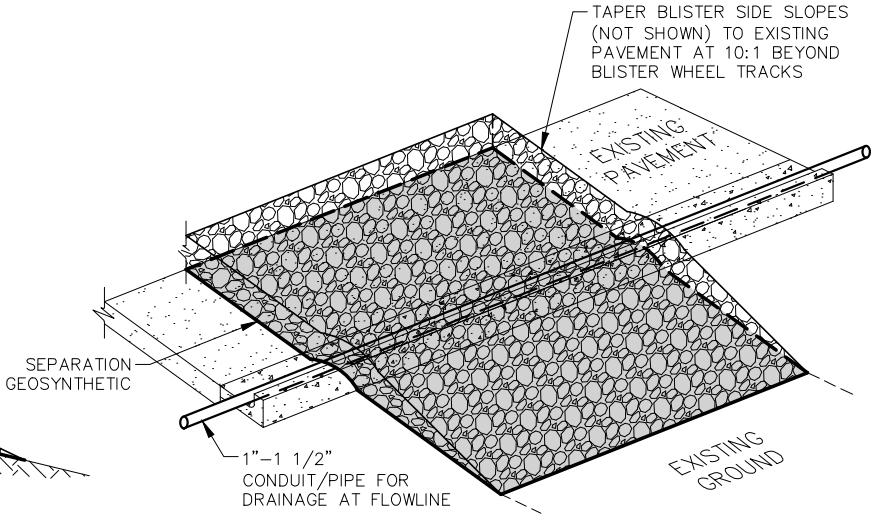


PAVEMENT CROSSING PLAN

NOTES:
1. CONTRACTOR SHALL USE ADEQUATE BLISTER THICKNESS BASED ON LOADING APPLIED.
2. CONSTRUCT IN ACCORDANCE WITH NDDOT SECTION 265

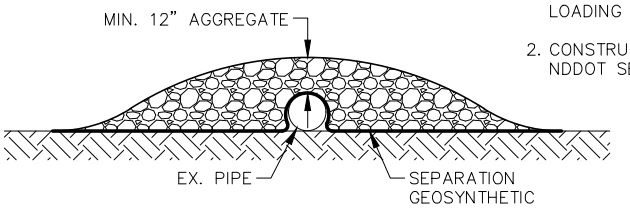

PIPE CROSSING SECTION

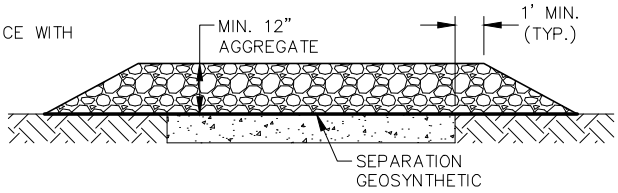

SIDEWALK CROSSING SECTION

PAVEMENT BLISTER		CITY ENGINEER APPROVED: BLO	DATE: 08.23.19
SECTION No. 015000	DRAWING No. 1	PUBLIC WORKS APPROVED: RAS	DATE: 08.23.19
CITY OF KINDRED ENGINEERING		CITY COUNCIL APPROVED DATE: 07.17.19	

FILE LOCATION: C:\Users\payton.sterud\OneDrive - Vista\330561_Completed Redlines and Civil3D\Kindred Details-PSS.dwg